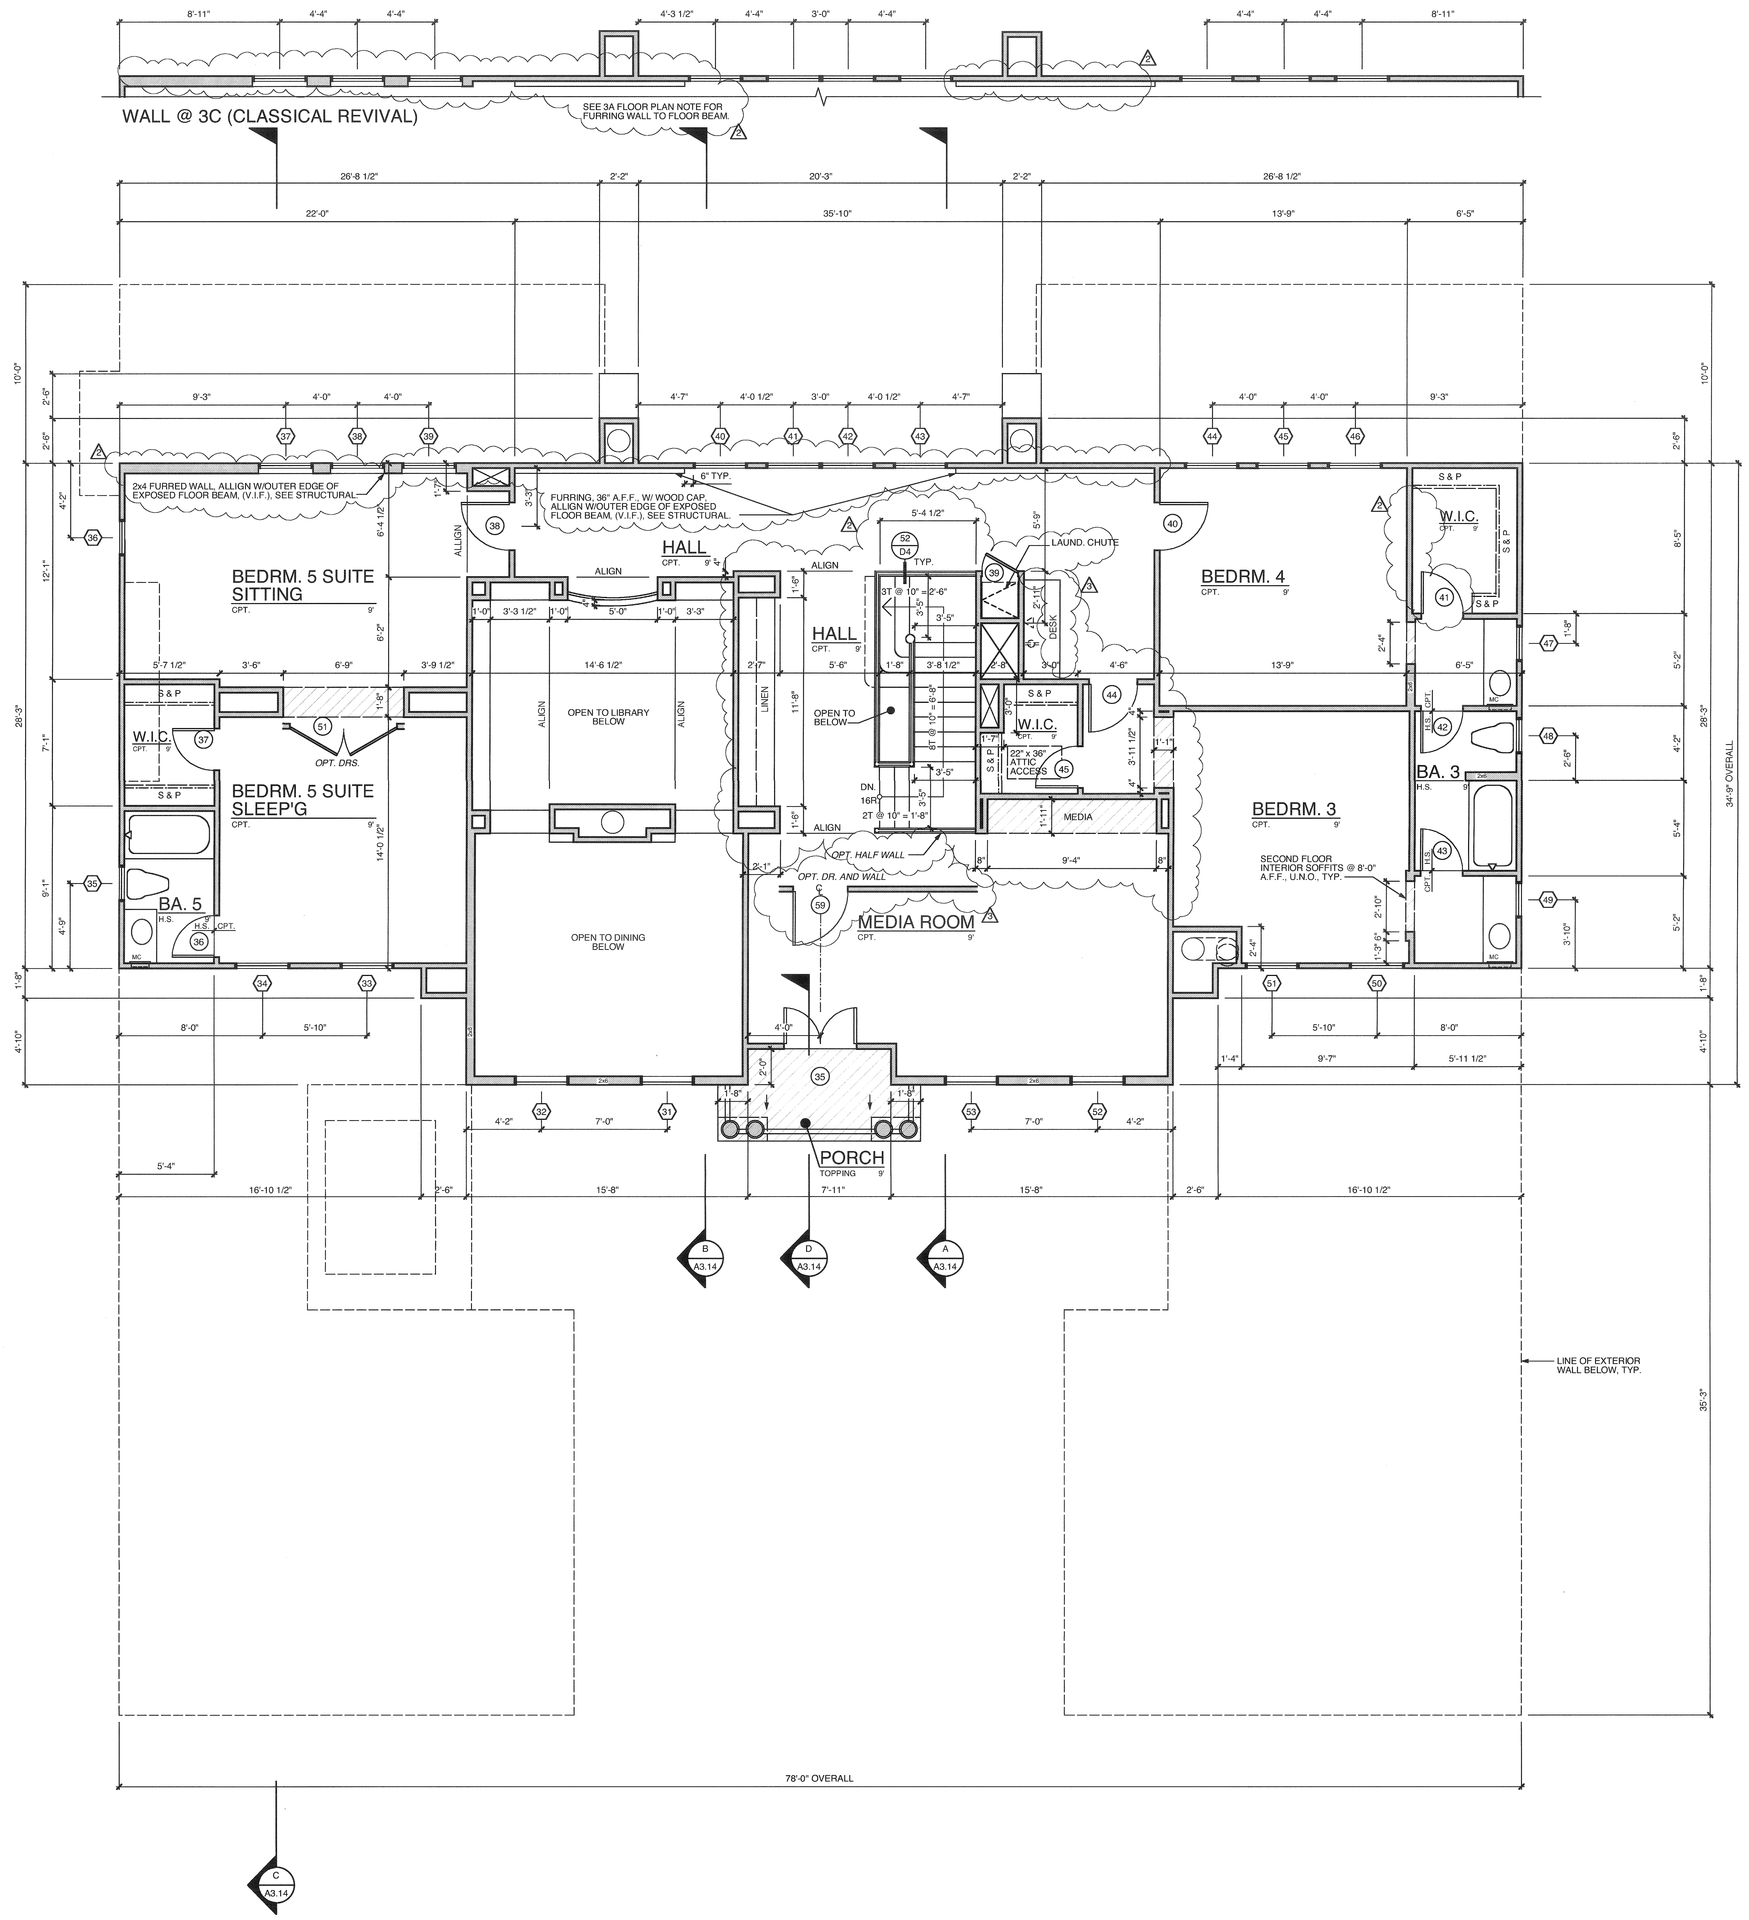

SECOND FLOOR PLAN 3A (COLONIAL REVIVAL) 1/4"=1'-0"

CASE GROUP Architects

MAGNOLIA ESTATES
AT BRESSI RANCH
CARLSBAD, CALIFORNIA

BARRATT AMERICAN

JOB NO.	4001
PRINT DATE	6/10/05
ISSUE DATE	6/10/05
DRAWN BY	KM, RS
CHECKED BY	CGA
REVISIONS	
1	5/31/05
2	6/10/05

437 SOUTH HIGHWAY 101
SUITE 212
SOLANA BEACH
CALIFORNIA 92075
858.792.4929 PH
858.792.4933 FAX
info@cgaaia.com

LICENSED ARCHITECT
MICHAEL A. CASE
No. C-9029
Exp. 02-31-07
STATE OF CALIFORNIA

© 2004

A3.3